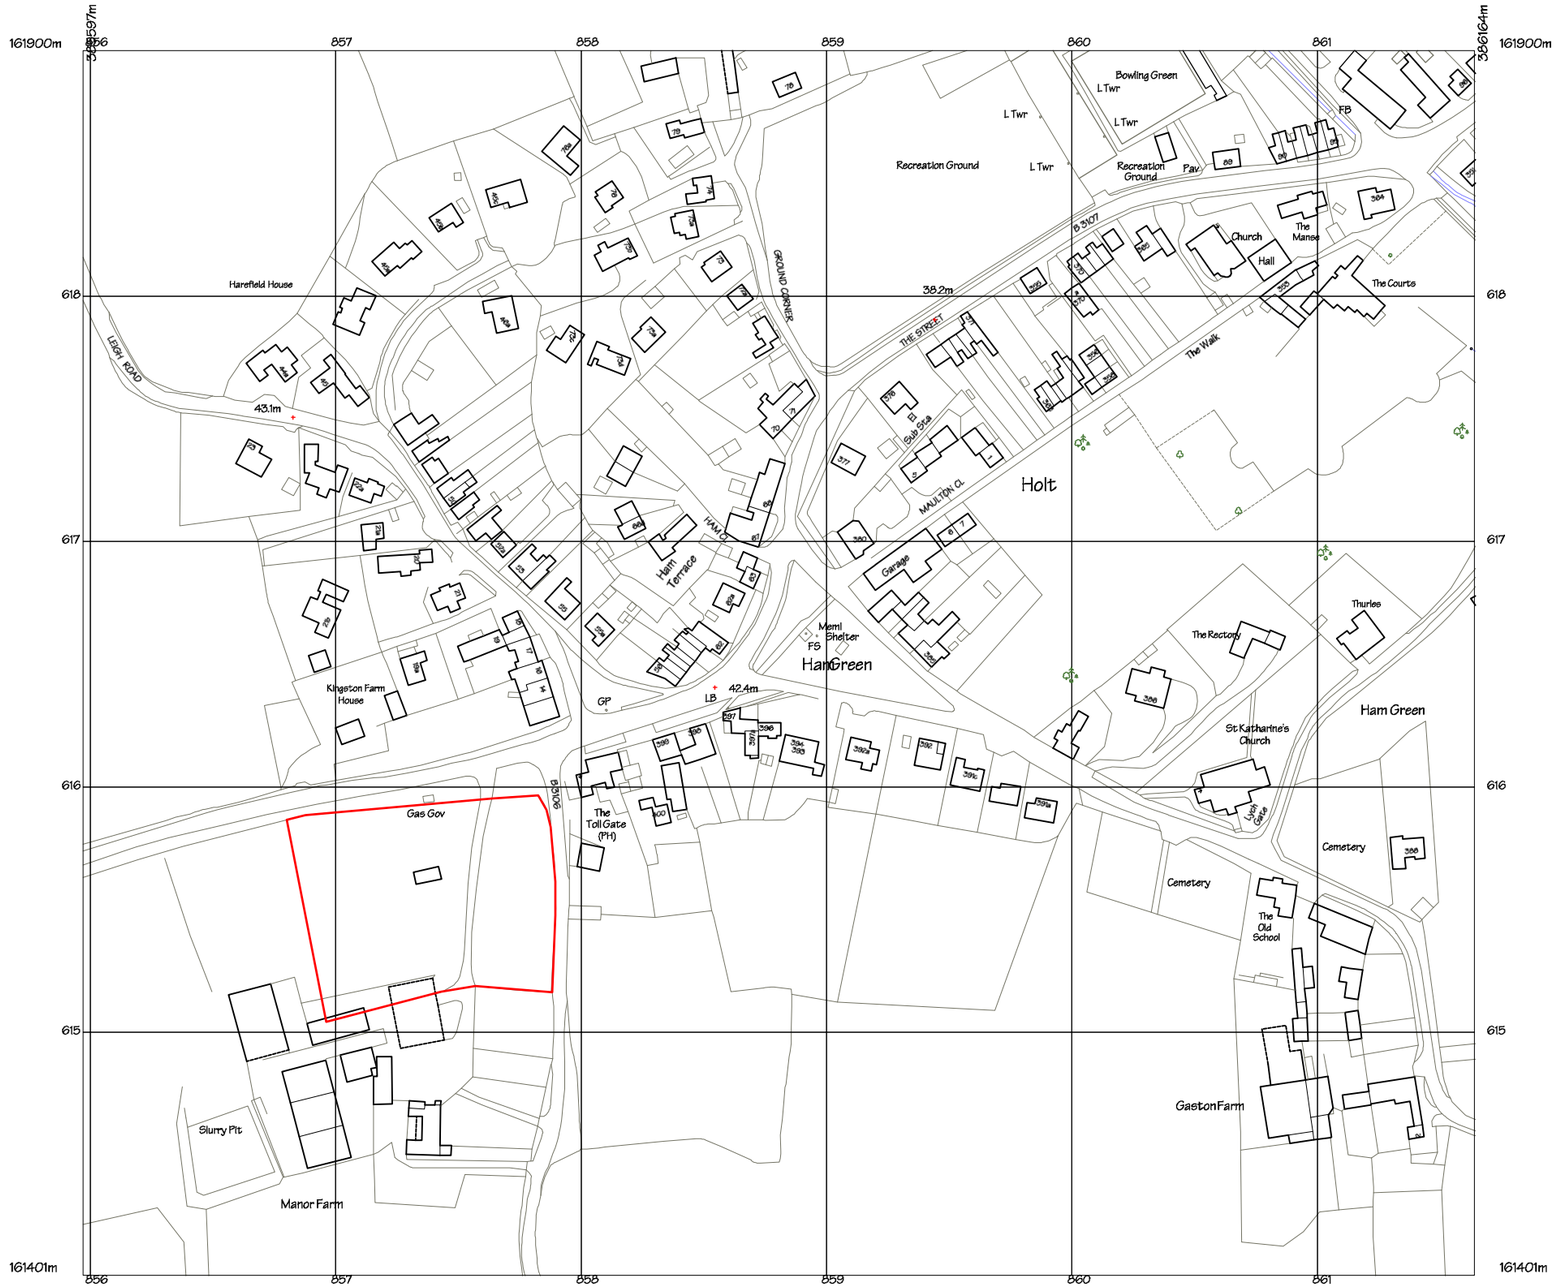

Southpoint
45 The Dell
Westbury-on-Trym
Bristol BS9 3UF

0845 644 6639
mail@southpoint.co.uk
www.southpoint.co.uk

Manor Farm
Holt
Trowbridge BA14 6PL

Proposed housing site

Location plan

Job no/Drawing no/Amendment
261/S10

Scale 1:2500

Date 09/03/2015

Status of drawing
Information

southpoint

This drawing © Southpoint 2013
Responsibility is not accepted for errors made by others in scaling from this drawing. All construction information should be taken from figured dimensions only. All dimensions to be checked on site. Notify architect of any discrepancies.