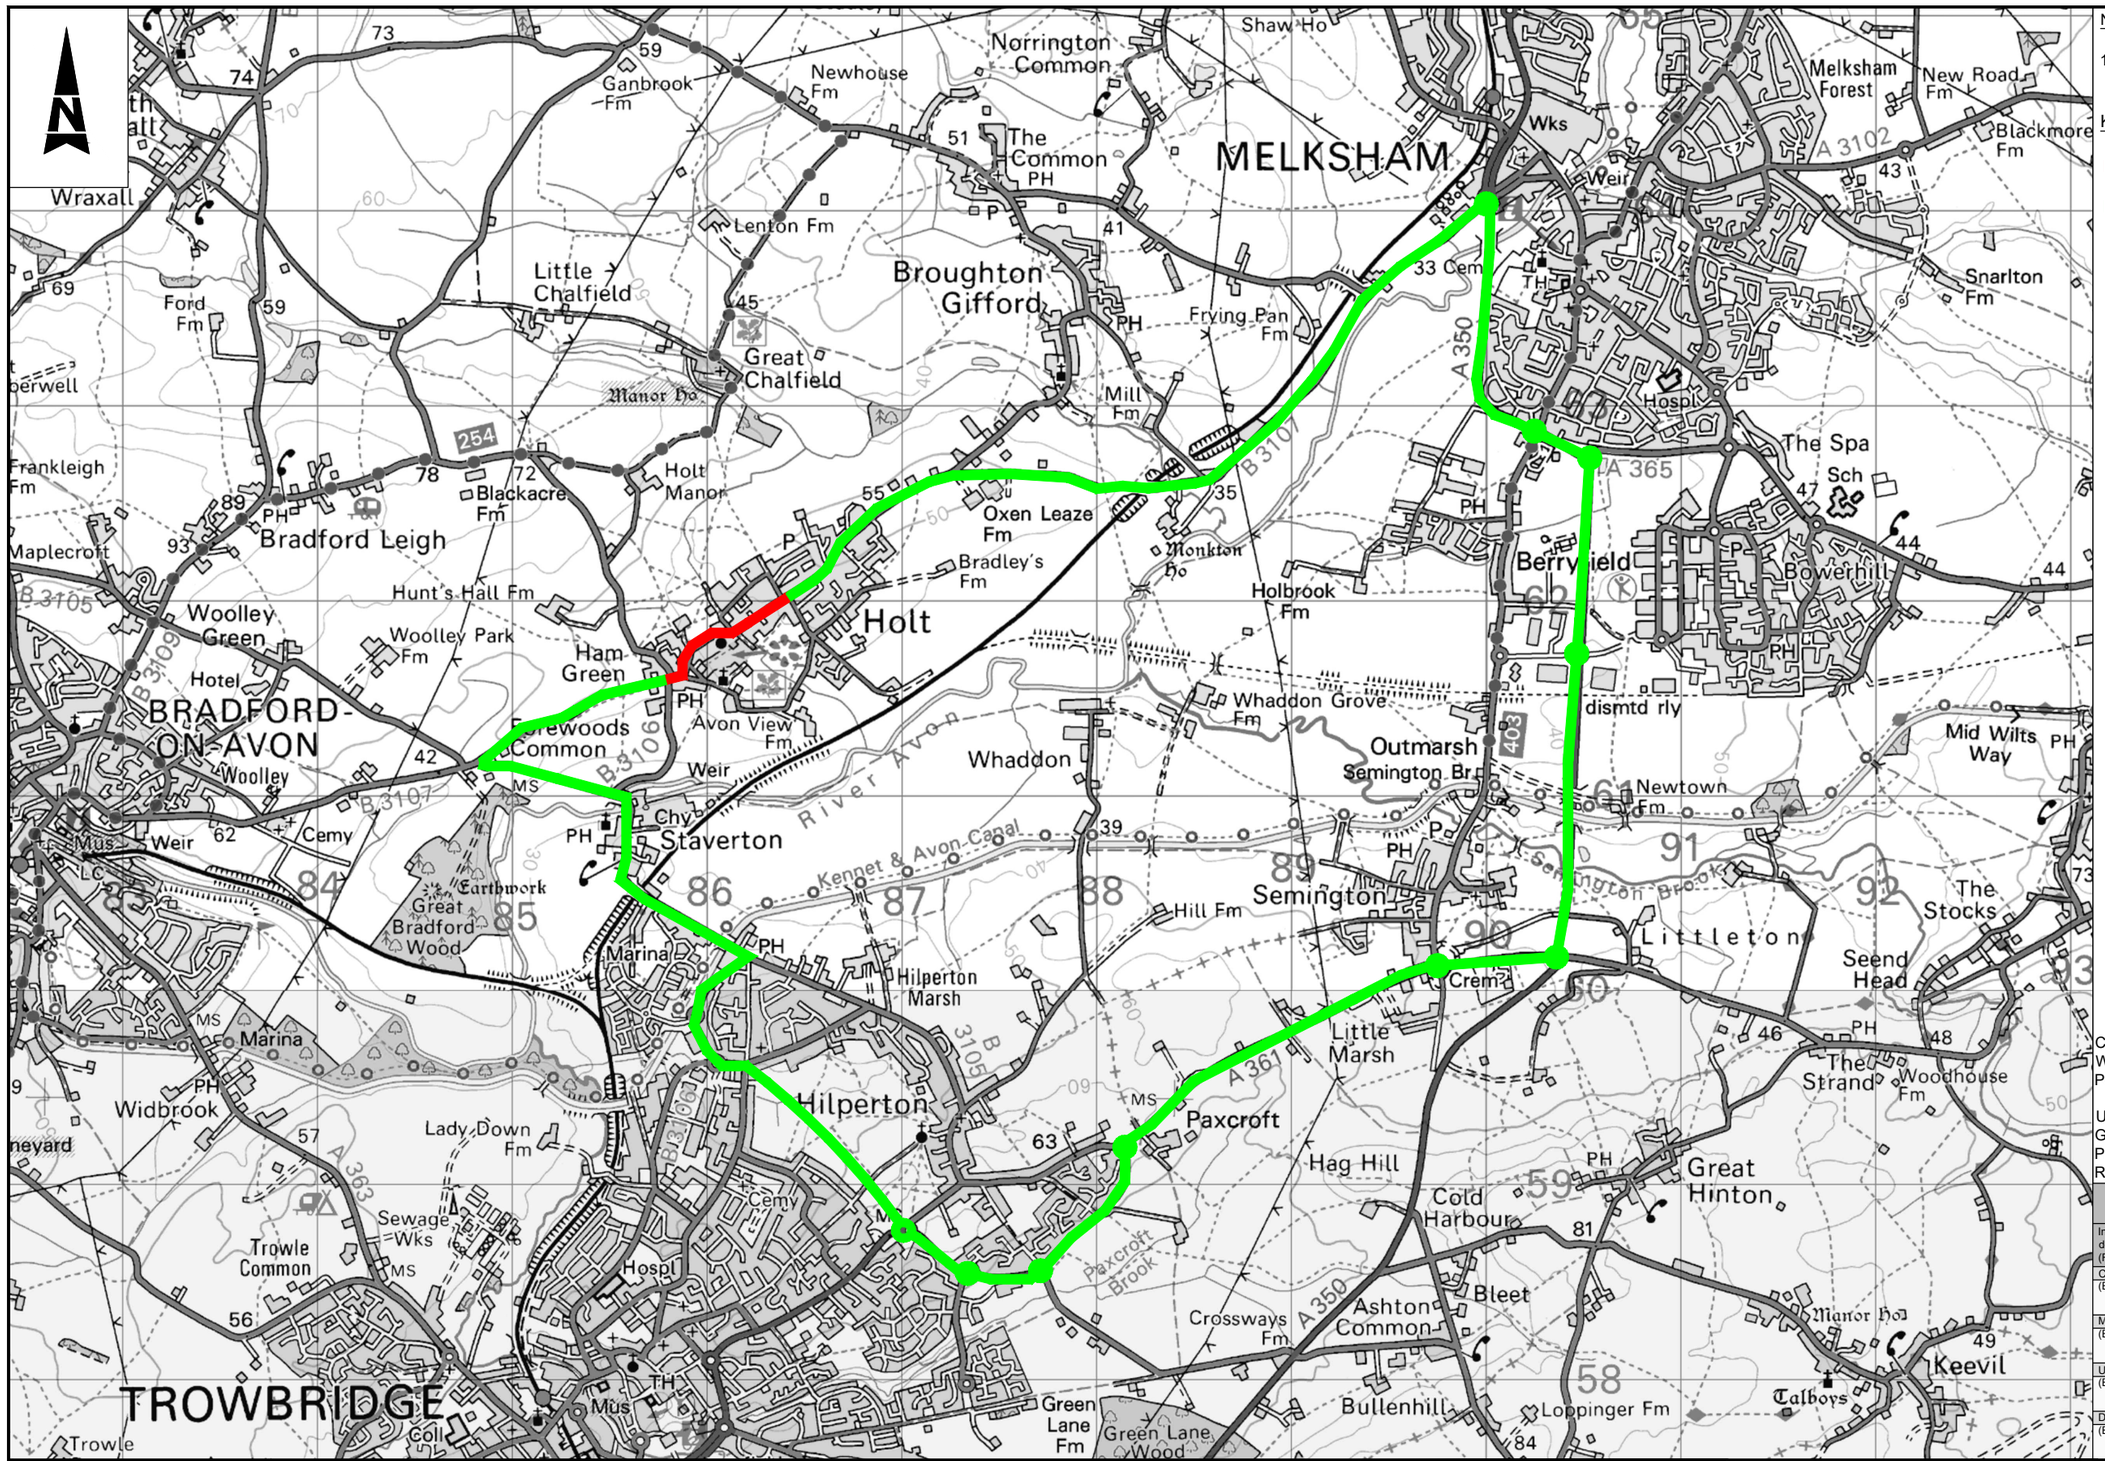

DO NOT SCALE

Millimetres 100 0 10

Notes

1. Limits of work are approximate and are to be agreed on site with the Engineer.

Key

- Proposed Road Closure
- Proposed Diversion Route

Client Finance Code: 63 31 88
Works Order No: TBC
Postal Area: BA14

USRN: 43801598, 43801597
Grid Ref: 385791, 161616 to 386109, 161852
Philips Street Atlas: Page 101 B7 to B8
Road Speed Limit: 30mph

SAFETY, HEALTH AND ENVIRONMENTAL INFORMATION

In addition to the hazards/risks normally associated with the types of work detailed on this drawing, note the following significant residual risks (Reference shall also be made to the design hazard log).

Construction
(Enter "None" if applicable)

Maintenance / Cleaning
(Enter "None" if applicable)

Use
(Enter "None" if applicable)

Decommissioning / Demolition
(Enter "None" if applicable)

Description	Status	Revision	Drawn	Checked	Reviewed	Authorised	Issue Date
First Issue	A1	C01	SR	AP	JM	JM	09/10/19

Drawing Suitability: APPROVED - PUBLISHED
Status: A1

ATKINS
Member of the SNC-Lavalin Group
County Gate
County Way
Trowbridge
Wiltshire
BA14 7FJ
Tel: +44 (0)11225 730360
www.atkinsglobal.com

Copyright © Atkins Limited (2018)

Client: Wiltshire Council – Where everybody matters

Project Title: Major Maintenance 2019/2020 Surface Only Schemes 2019/2020

Drawing Title: Forwoods Common and Holt Village Proposed Diversion Route

Drawing Number
Project: WHCC_HM - Originator: ATK - Volume: HSN -
1920SO0718 - Location: DR - Type: CH - Role: 000001 - Number

Original Size: A3 | Scale: NTS | Project Ref. No: 5188286 | Sheet: 1 of 1 | Rev: C01